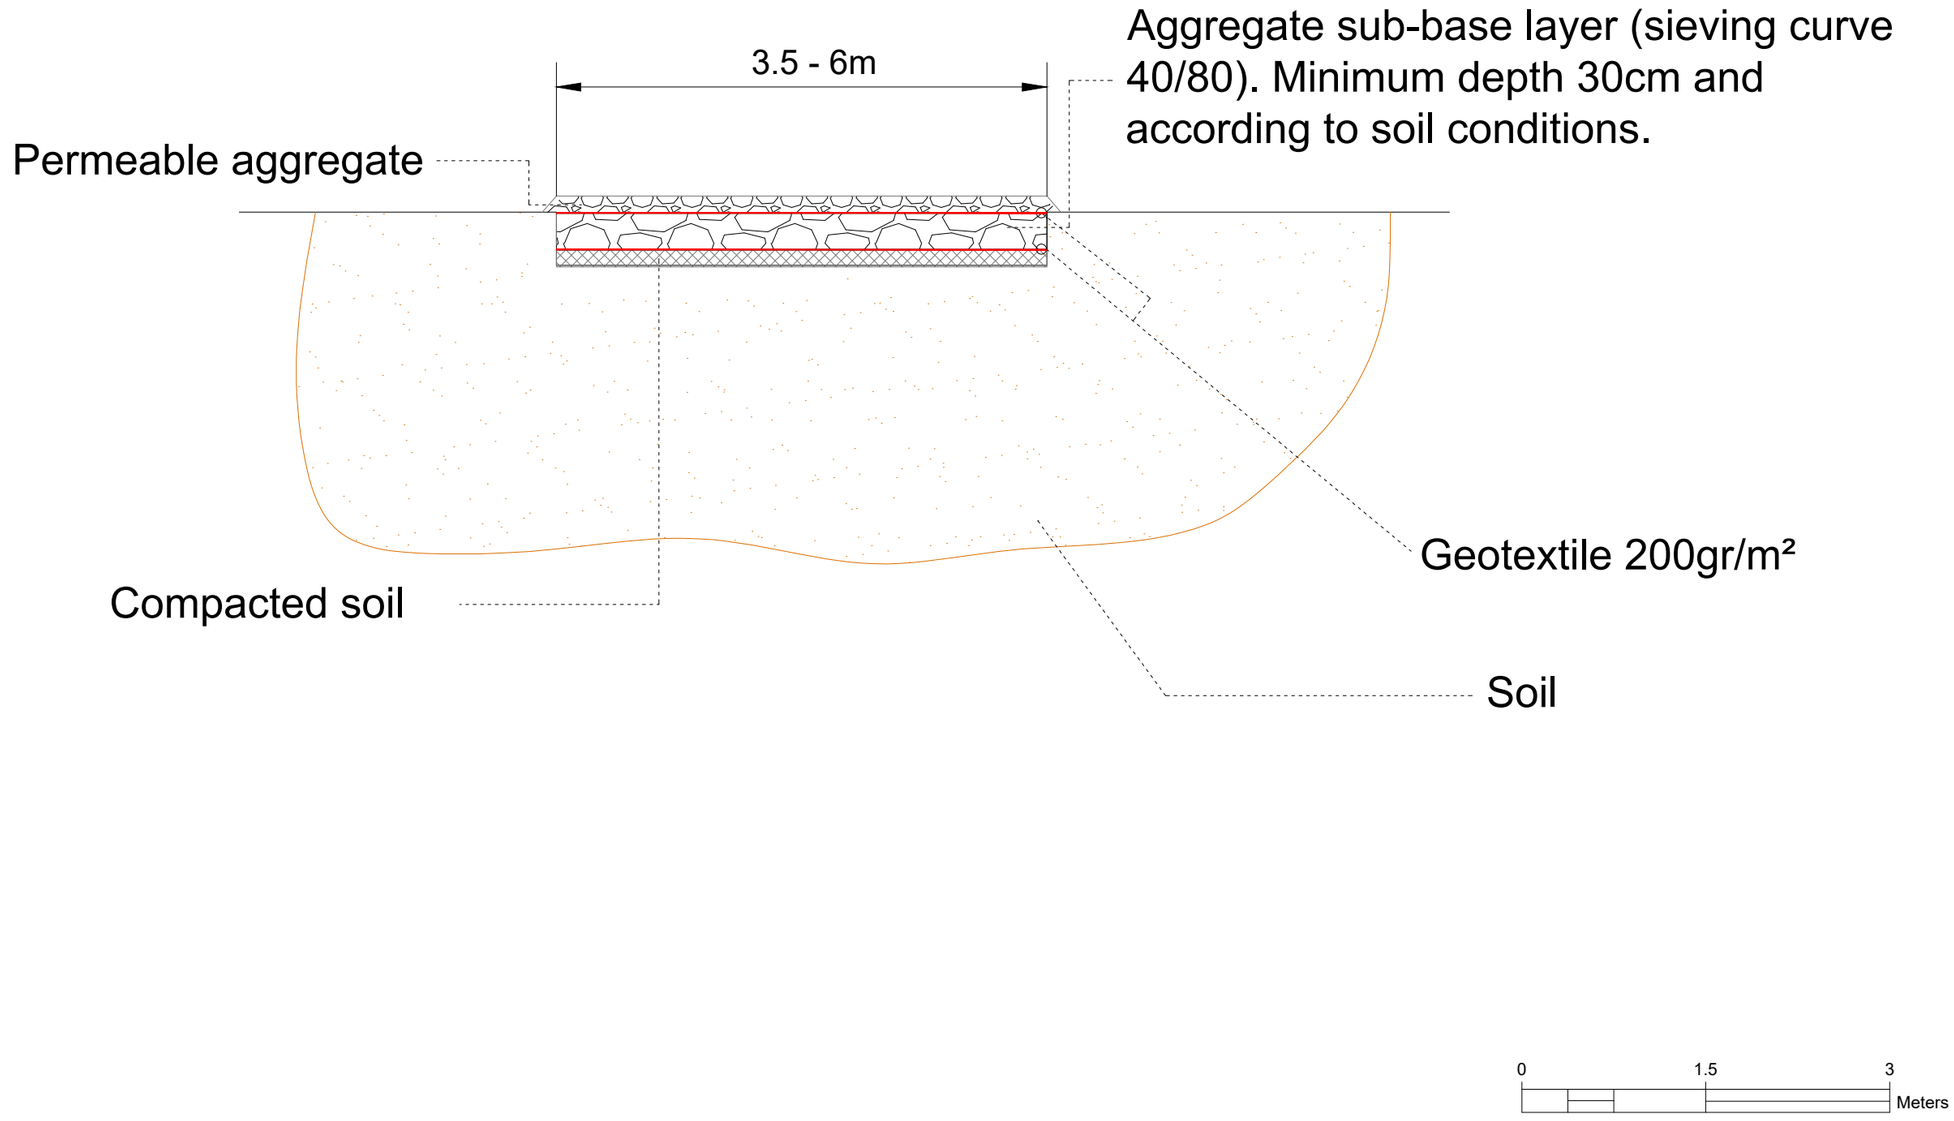


**GENERAL NOTES**

1) ALL DIMENSIONS ARE IN METERS UNLESS SPECIFIED.

**LEGEND**

**REFERENCE DRAWINGS**

| No. | DRAWING TITLE | DRAWING No. |
|---|---|---|
| | | |
| | | |
| | | |
| | | |
| | | |

| R | DATE | DESCRIPTION OF REVISION | REMARKS |
|---|---|---|---|
| | | | |

PROJECT NAME :

**ALAW MÔN**
**SOLAR PV AND BATTERY**

OWNER'S ENGINEER :

GENERAL CONTRACTOR :

THIS DRAWING IS PROPERTY OF CERO GENERATION AND MAY NOT BE COPIED (IN WHOLE OR IN PART) USED FOR MANUFACTURING OR DISCLOSED WITHOUT PRIOR CONSENT OF CERO GENERATION.

| | | SIGN | TITLE : |
|---|---|---|---|
| DRAWN BY | : GM | | INTERNAL ACCESS ROAD DETAIL |
| DATE | : 28-07-2021 | | |
| CHECKED BY | : | | |
| DATE | : | | |
| APPROVED BY | : | | |
| DATE | : | | |
| DRAWING No. : | AM5.0 | | |

| SHEET SIZE | SHEET | SCALE | REV |
|---|---|---|---|
| A3 | 1 OF 1 | 1:50 | 01 |