Roof Plan

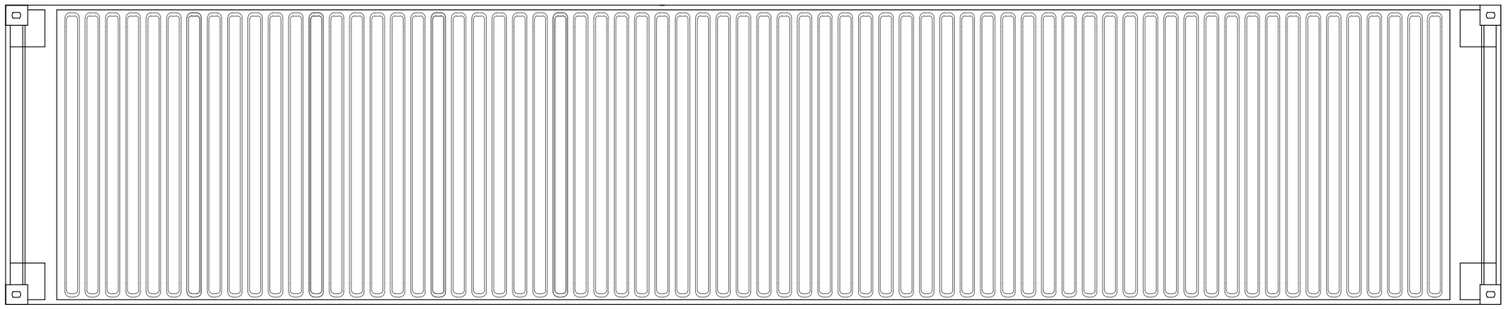

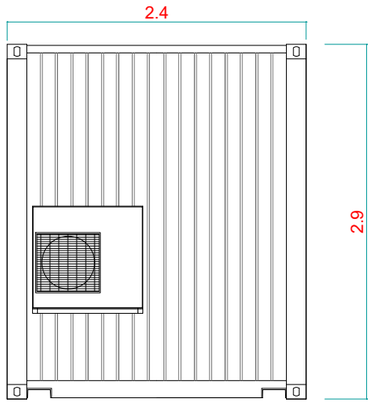

Rear Elevation

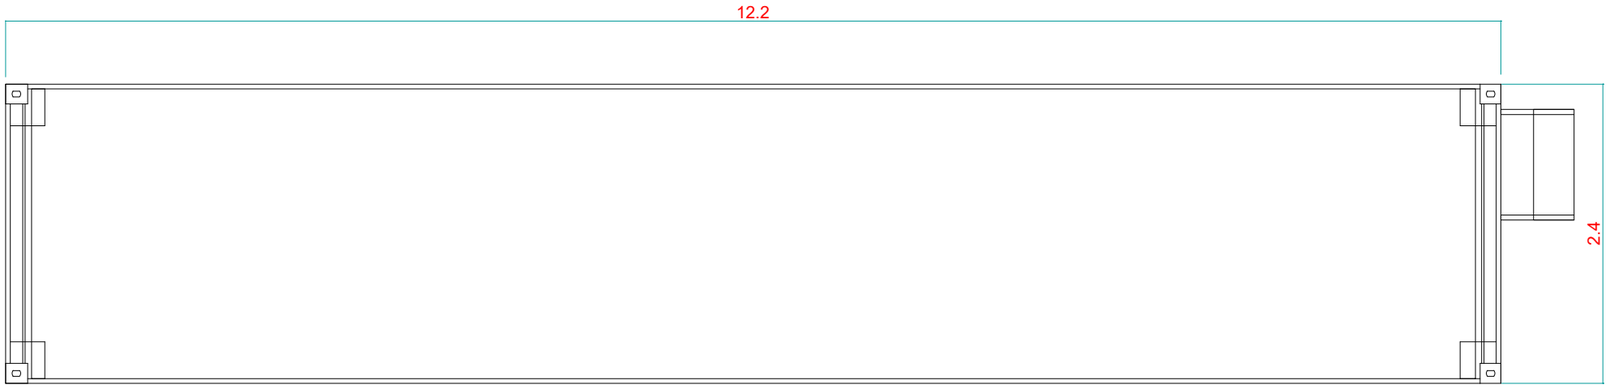

Floor Plan

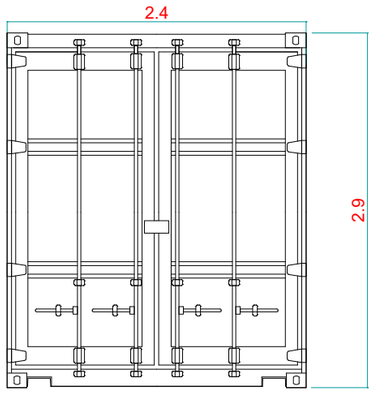

Front Elevation

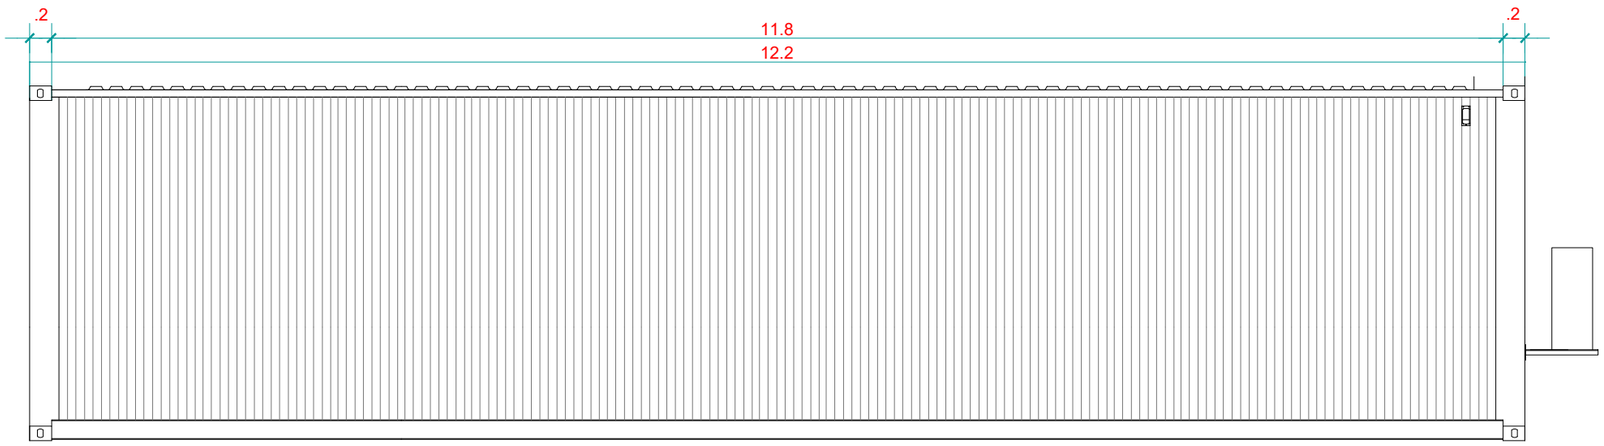

Side Elevation

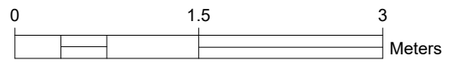

GENERAL NOTES

1) ALL DIMENSIONS ARE IN METERS UNLESS SPECIFIED.

2) INVERTER STATIONS TO BE PAINTED RAL6005

LEGEND

REFERENCE DRAWINGS

No.	DRAWING TITLE	DRAWING No.

R	DATE	DESCRIPTION OF REVISION	REMARKS

PROJECT NAME :

ALAW MÔN
SOLAR PV AND BATTERY

OWNER'S ENGINEER :

GENERAL CONTRACTOR :

cero enso energy

THIS DRAWING IS PROPERTY OF CERO GENERATION AND MAY NOT BE COPIED (IN WHOLE OR IN PART) USED FOR MANUFACTURING OR DISCLOSED WITHOUT PRIOR CONSENT OF CERO GENERATION.

		SIGN
DRAWN BY	: GM	
DATE	: 28-07-2021	
CHECKED BY	:	
DATE	:	
APPROVED BY	:	
DATE	:	

TITLE : **Battery Container Elevations 40ft**

DRAWING No. : **AM12.0**

SHEET SIZE	SHEET	SCALE	REV
A3	1 OF 1	1:50	01